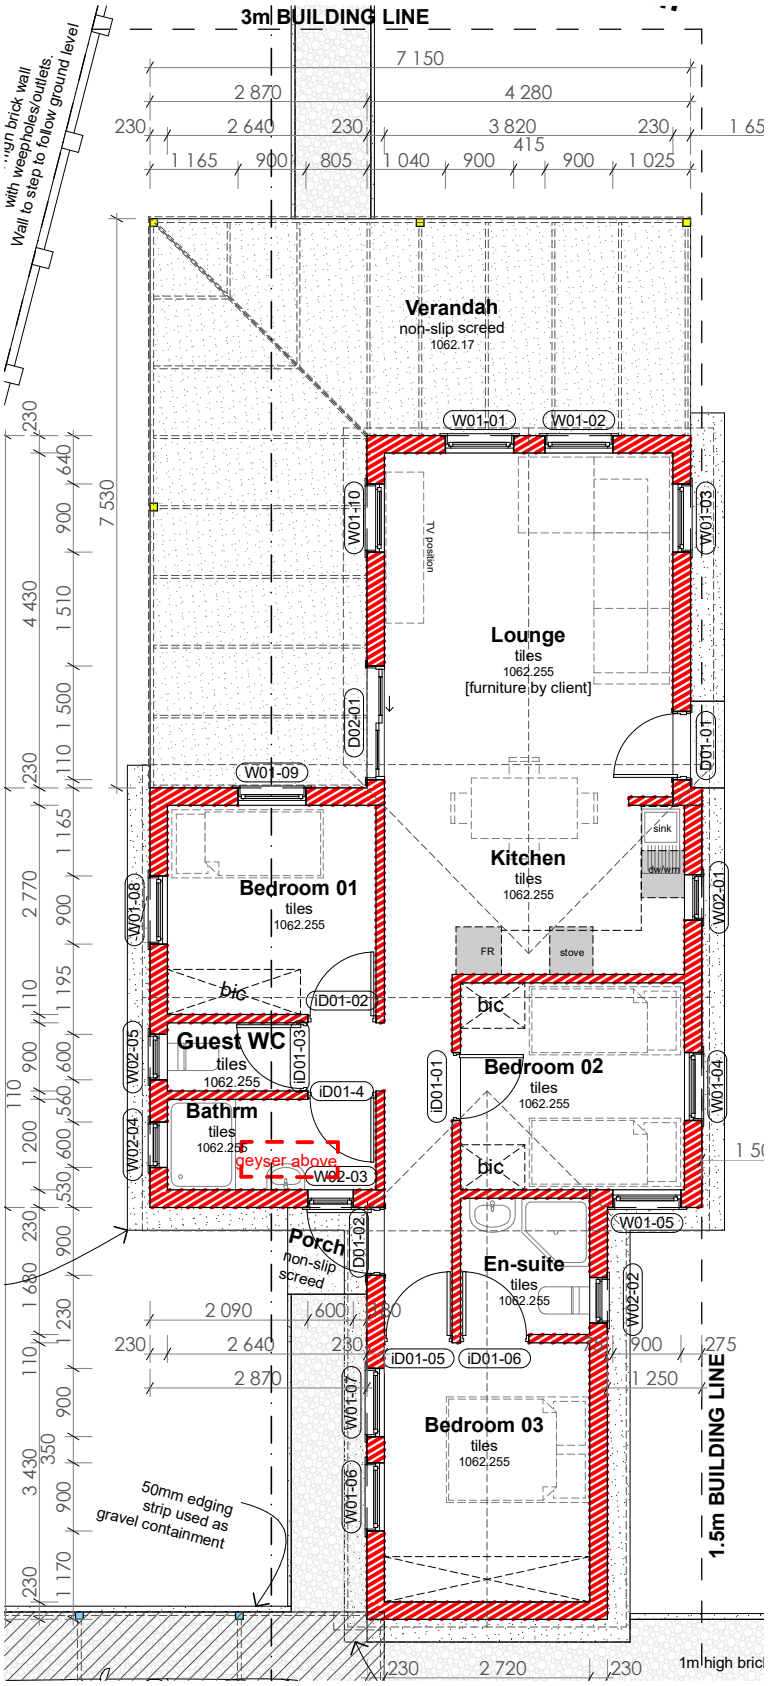

3m BUILDING LINE
Wall to step to follow ground level
with weepholes/outlets.
Verandah
non-slip screed
1062.17
Lounge
tiles
1062.255
[furniture by client]
TV position
Kitchen
tiles
1062.255
sink
dw/wm
FR
stove
Bedroom 01
tiles
1062.255
bic
Guest WC
tiles
1062.255
Bathrm
tiles
1062.255
geyser above
Bedroom 02
tiles
1062.255
Porch
non-slip
screed
En-suite
tiles
1062.255
Bedroom 03
tiles
1062.255
50mm edging
strip used as
gravel containment
1.5m BUILDING LINE
1m high brick
W01-01
W01-02
W01-03
W01-04
W01-05
W01-06
W01-07
W01-08
W01-09
W01-10
D01-01
D01-02
D02-01
iD01-02
iD01-03
iD01-4
iD01-05
iD01-06
W02-01
W02-02
W02-03
W02-04
W02-05
7 150
2 870
4 280
2 640
3 820
1 165
900
805
1 040
1 025
7 530
2 090
2 720
1 250